


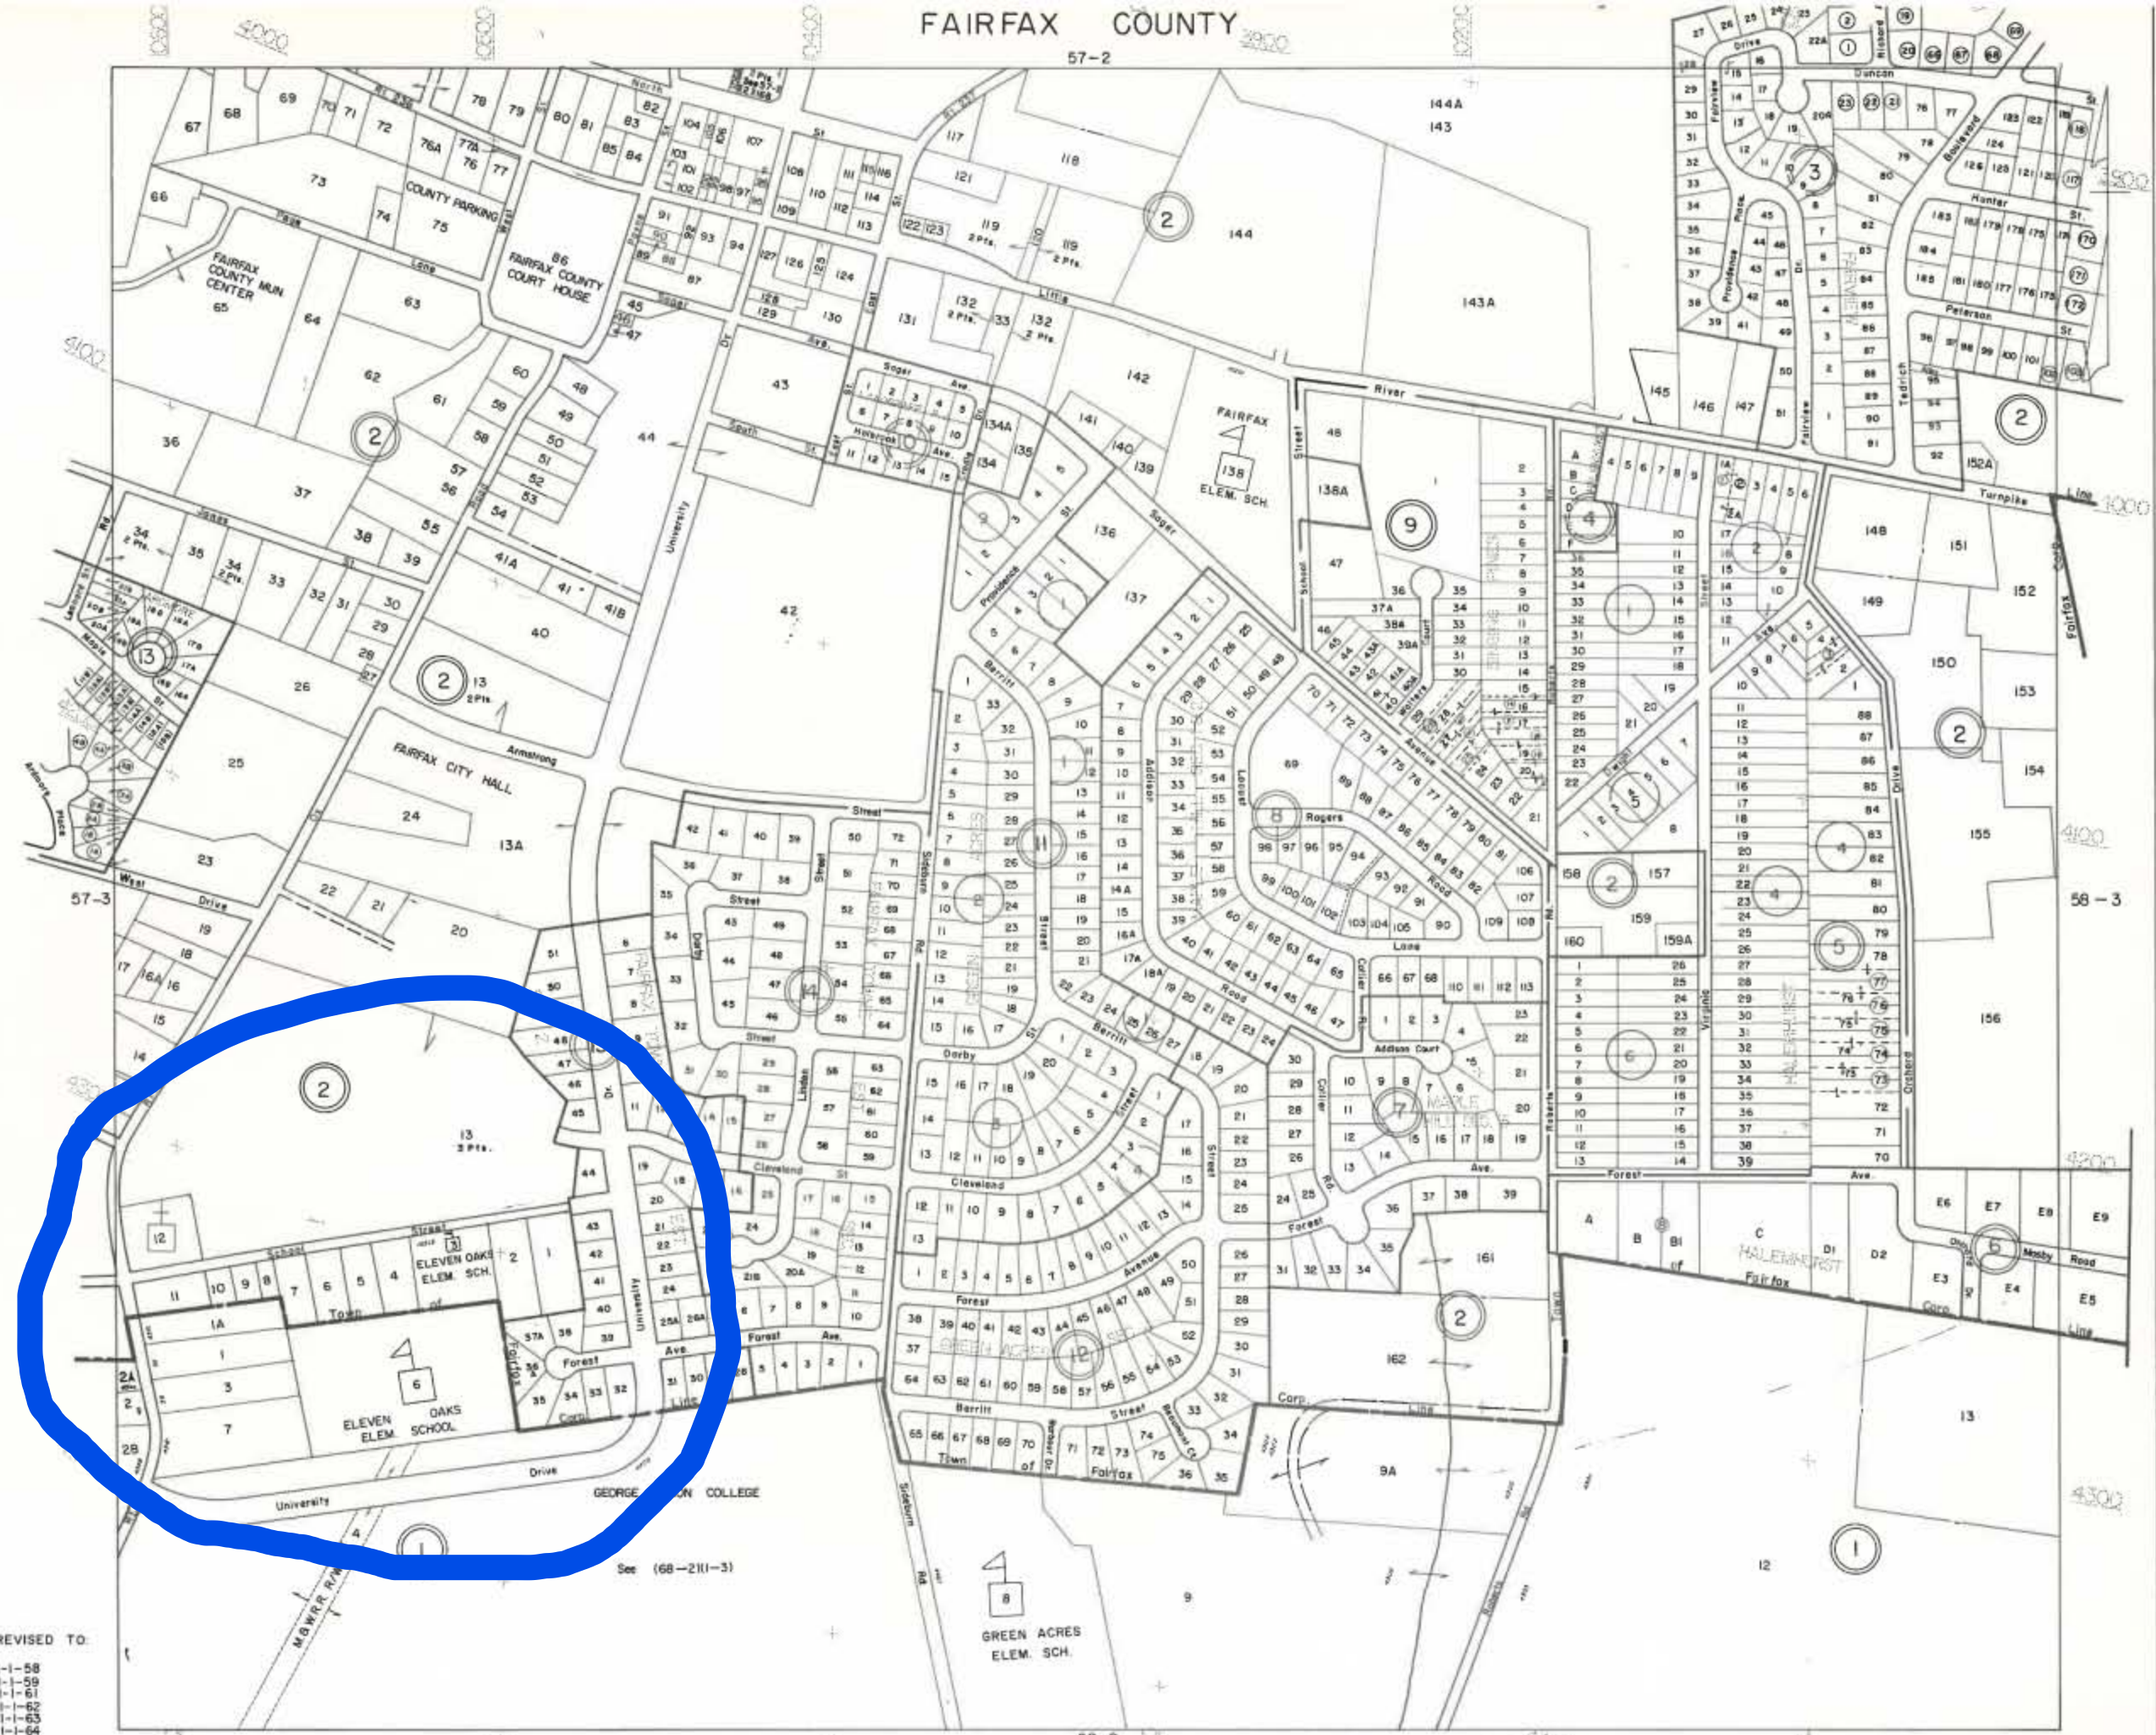

REVISED TO:
1-1-58
1-1-59
1-1-61
1-1-62
1-1-63
1-1-64
1-1-65
1-1-66

SCALE IN FEET
0 200 400 600 800